AARPEES ARCADE @ Y M C A

06

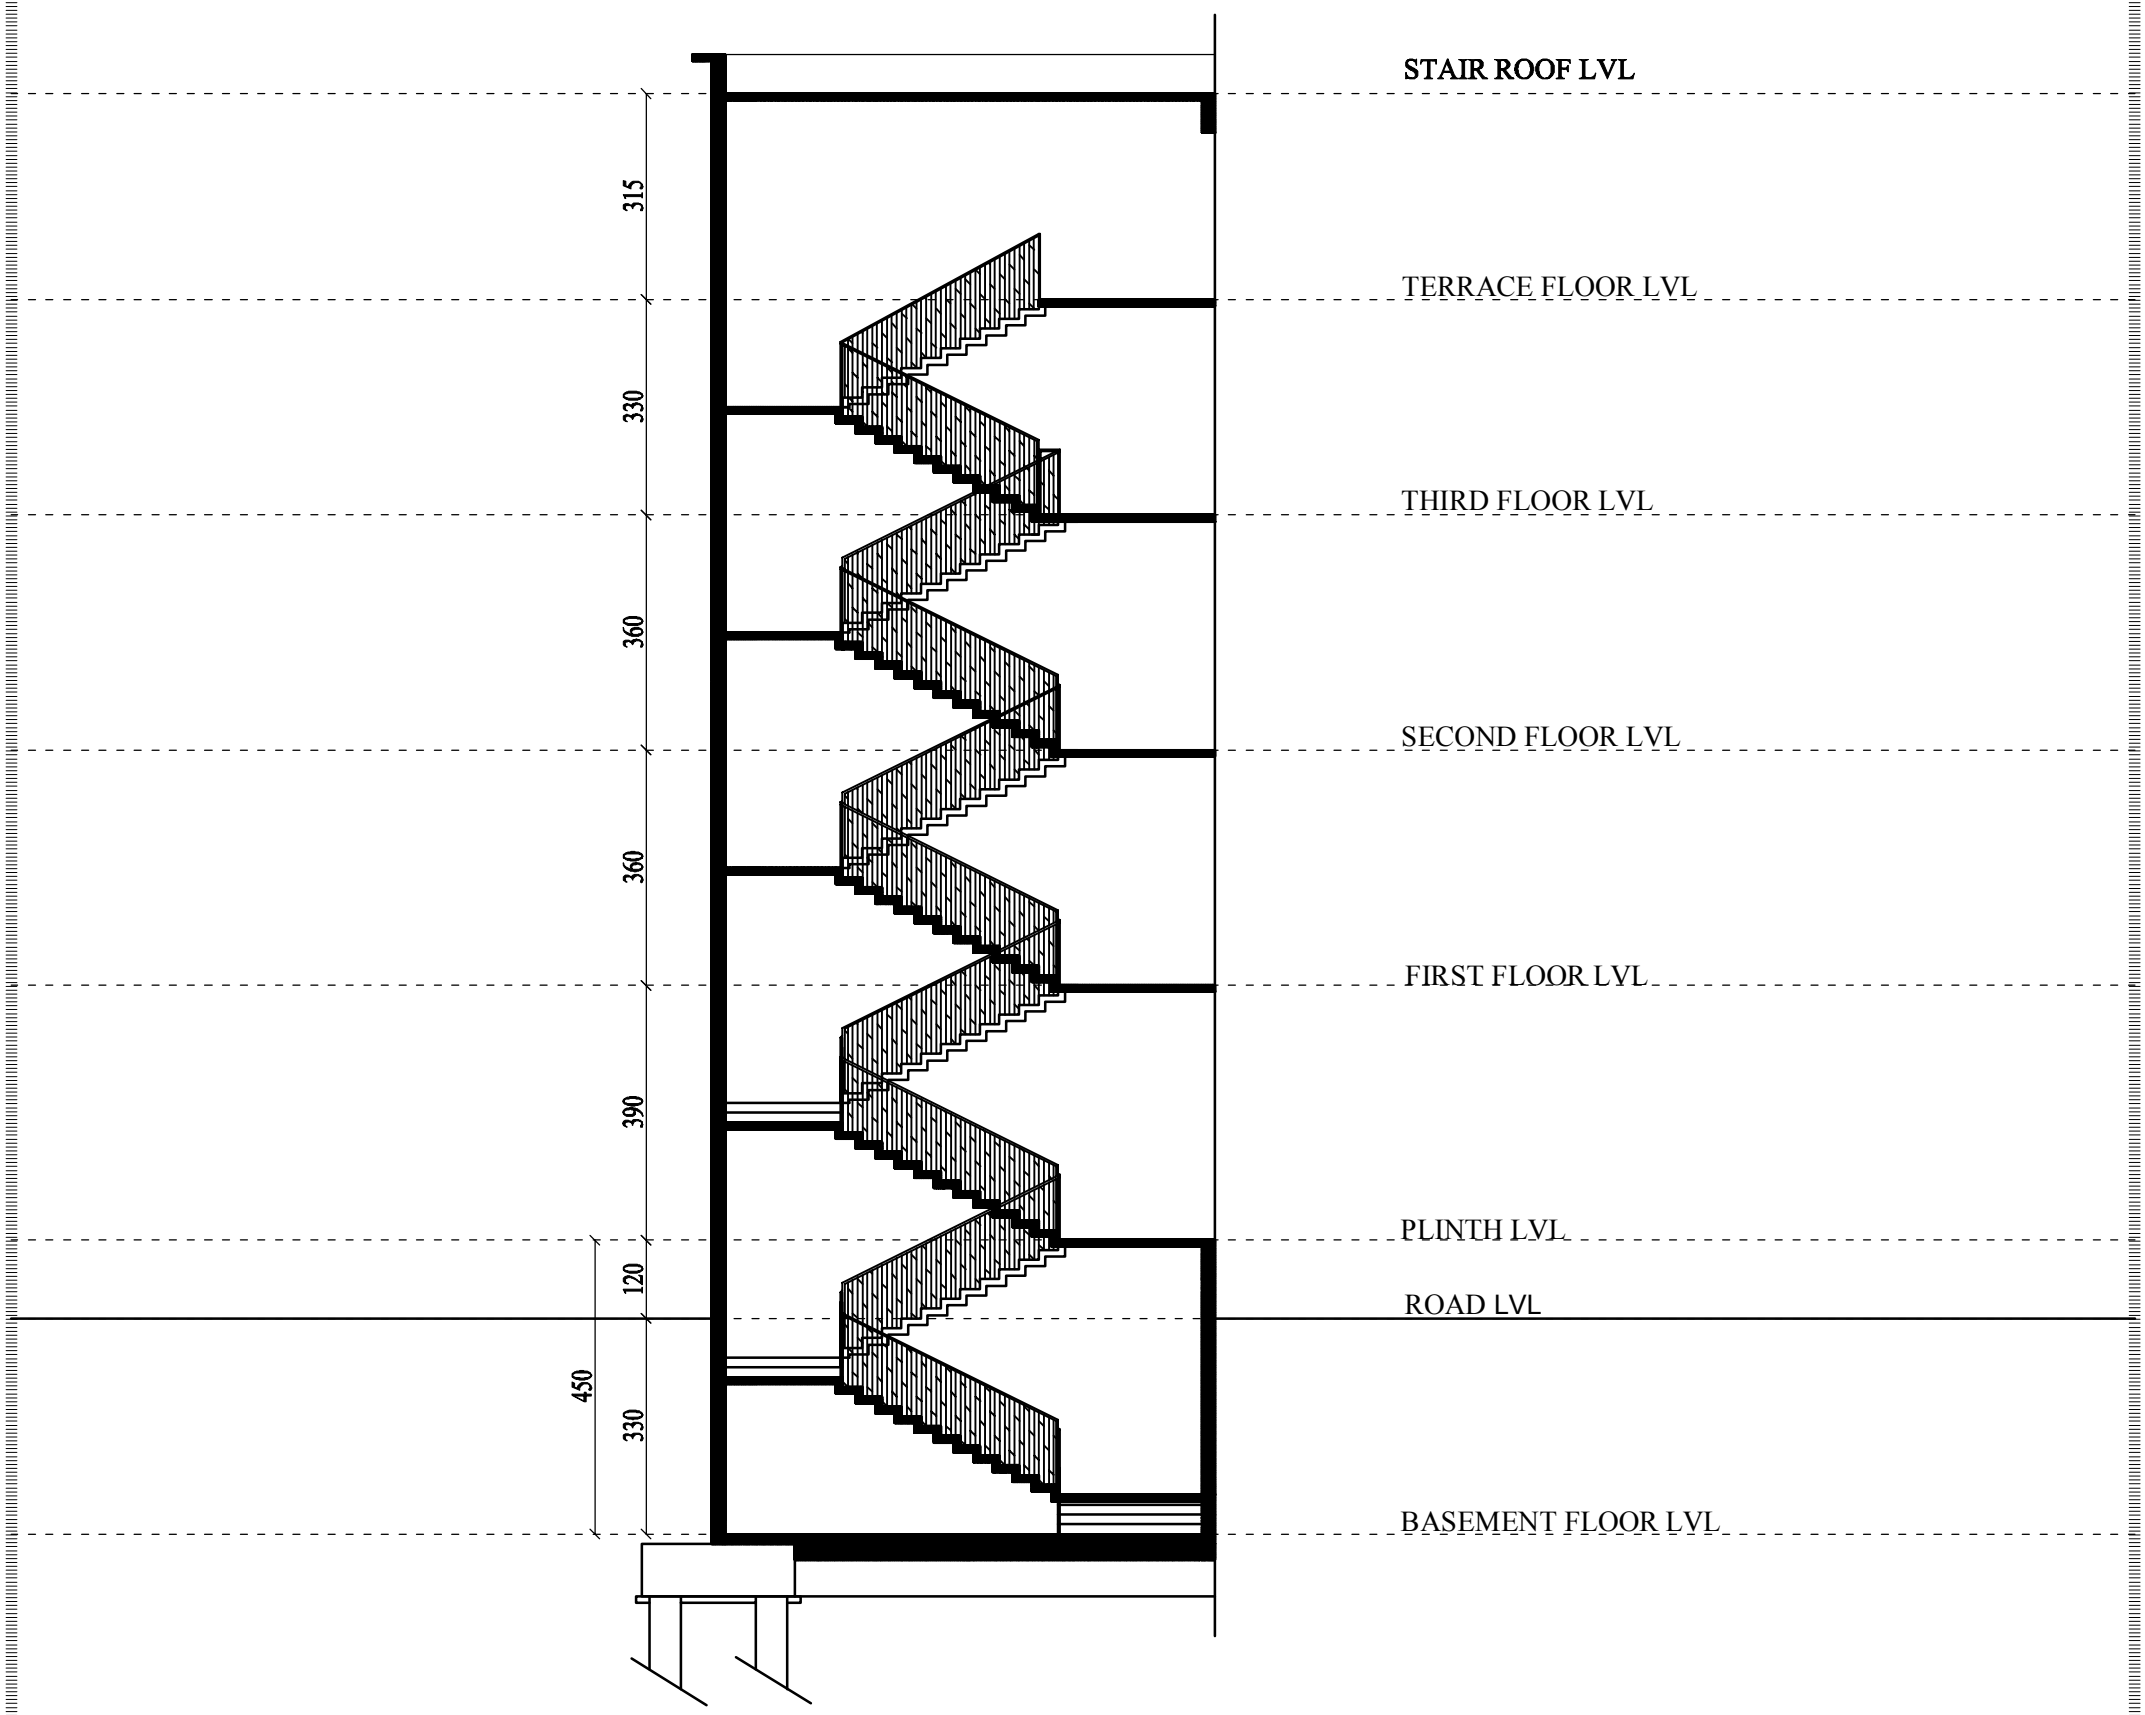

SECTION

K.V.NAZIR & ASSOCIATES
ENGINEERS & ARCHITECTS
4TH FLOOR,MPS TOWER,OPP.FEDERAL TOWER
ARAYIDATHUPALAM,MAVOOR ROAD,CALICUT
MOB : +91 9847001643 OFF : +91 9020301643
Email : kvnazirassociate2011@gmail.com